

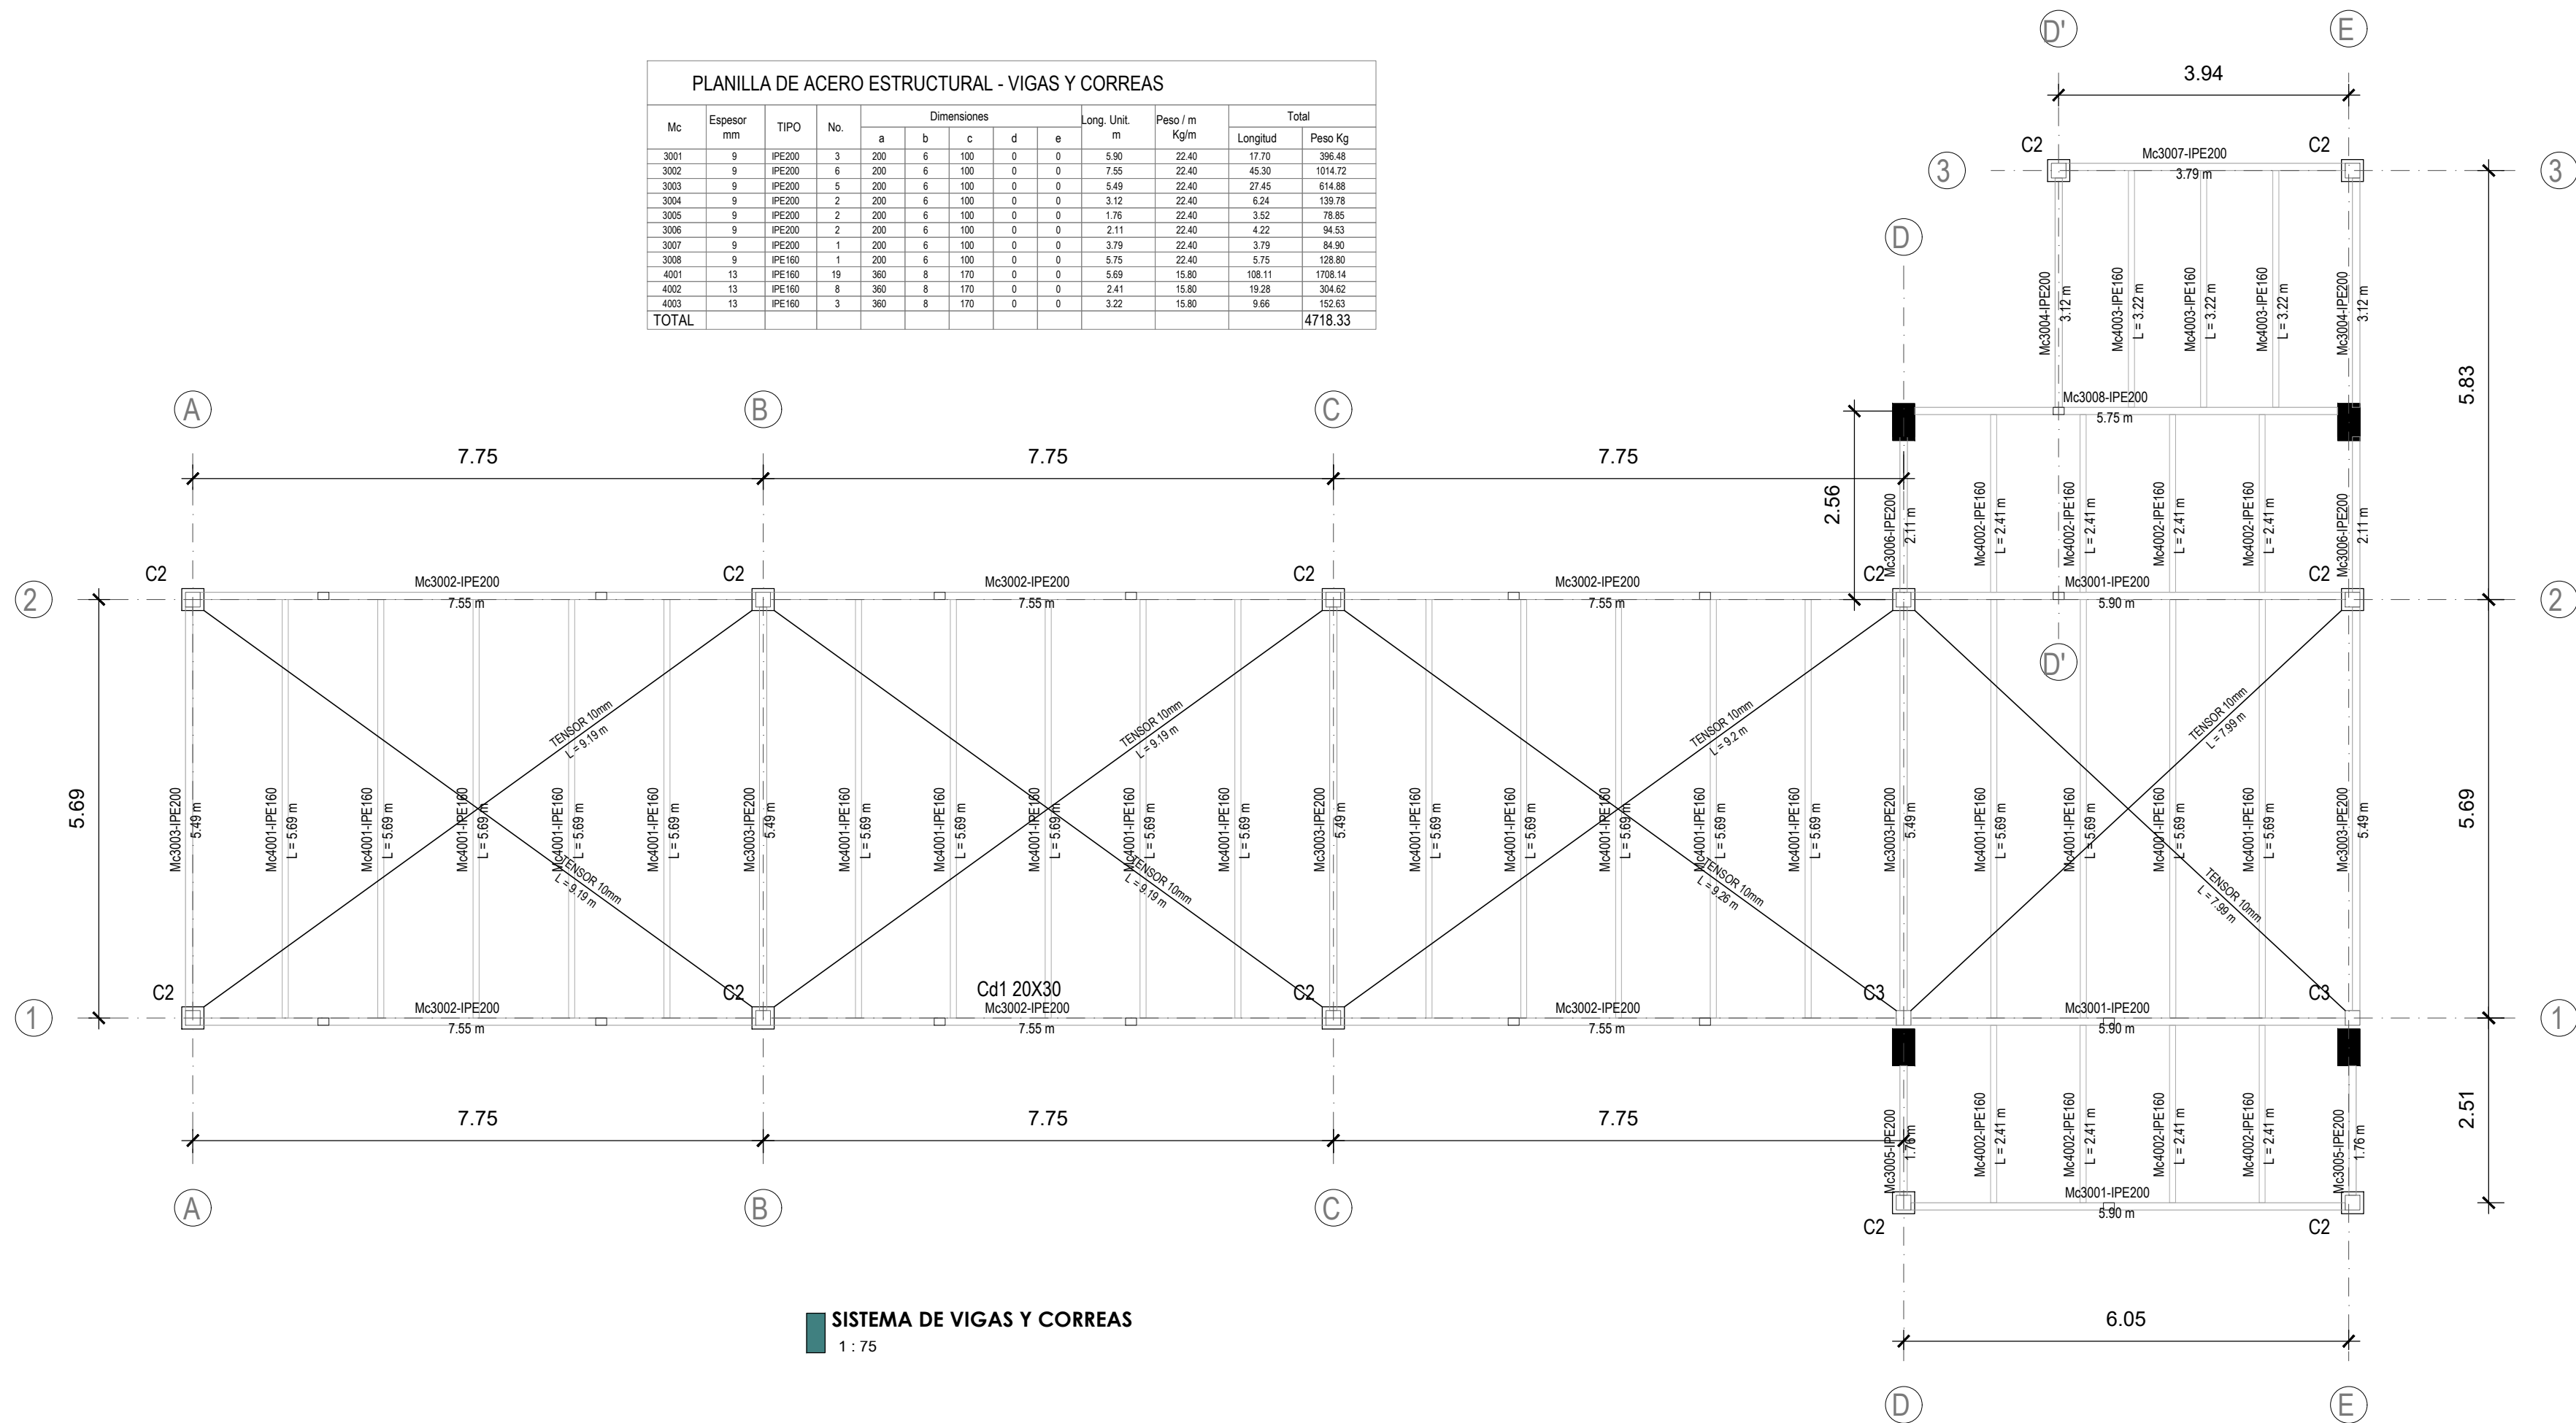



PLANILLA DE ACERO ESTRUCTURAL - VIGAS Y CORREAS													
Mc	Espesor mm	TIPO	No.	Dimensiones					Long. Unit. m	Peso / m Kg/m	Total		
				a	b	c	d	e			Longitud	Peso Kg	
3001	4	PE200	3	200	6	100	0	0	5.90	22.40	17.70	398.4	
3002	9	PE200	6	200	6	100	0	0	7.55	22.40	45.30	1014.72	
3003	9	PE200	5	200	6	100	0	0	5.40	22.40	27.45	614.88	
3004	9	PE200	2	200	6	100	0	0	3.12	22.40	9.54	213.78	
3005	9	PE200	2	200	6	100	0	0	1.75	22.40	3.52	78.85	
3006	9	PE200	2	200	6	100	0	0	2.11	22.40	4.22	94.53	
3007	9	PE200	1	200	6	100	0	0	3.79	22.40	3.79	84.90	
3008	9	PE160	1	200	6	100	0	0	3.75	22.40	3.75	83.80	
4001	13	PE160	19	300	8	170	0	0	5.69	15.80	108.11	1708.14	
4002	13	PE160	8	300	8	170	0	0	2.41	15.80	19.28	304.52	
4003	13	PE160	1	300	8	170	0	0	3.22	15.80	3.22	50.93	
TOTAL													4718.33

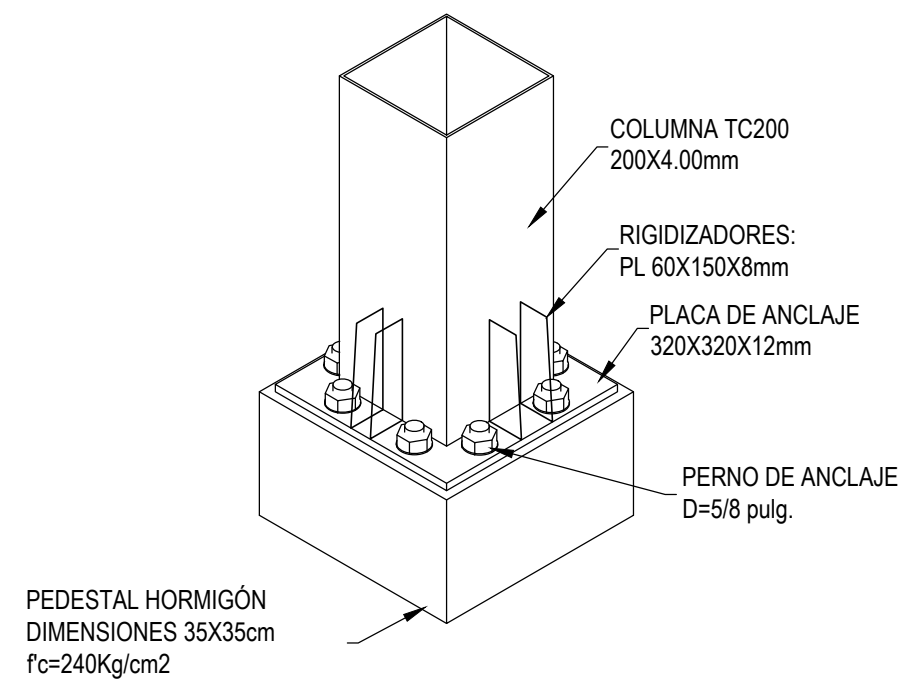


SISTEMA DE VIGAS Y CORREAS
1 : 75

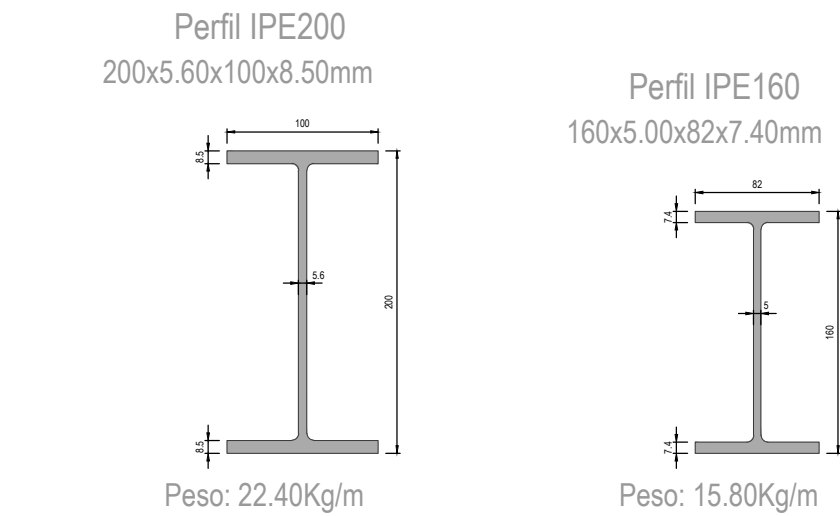

CONEXIÓN PLACA BASE-DETALLE 2
1 : 10

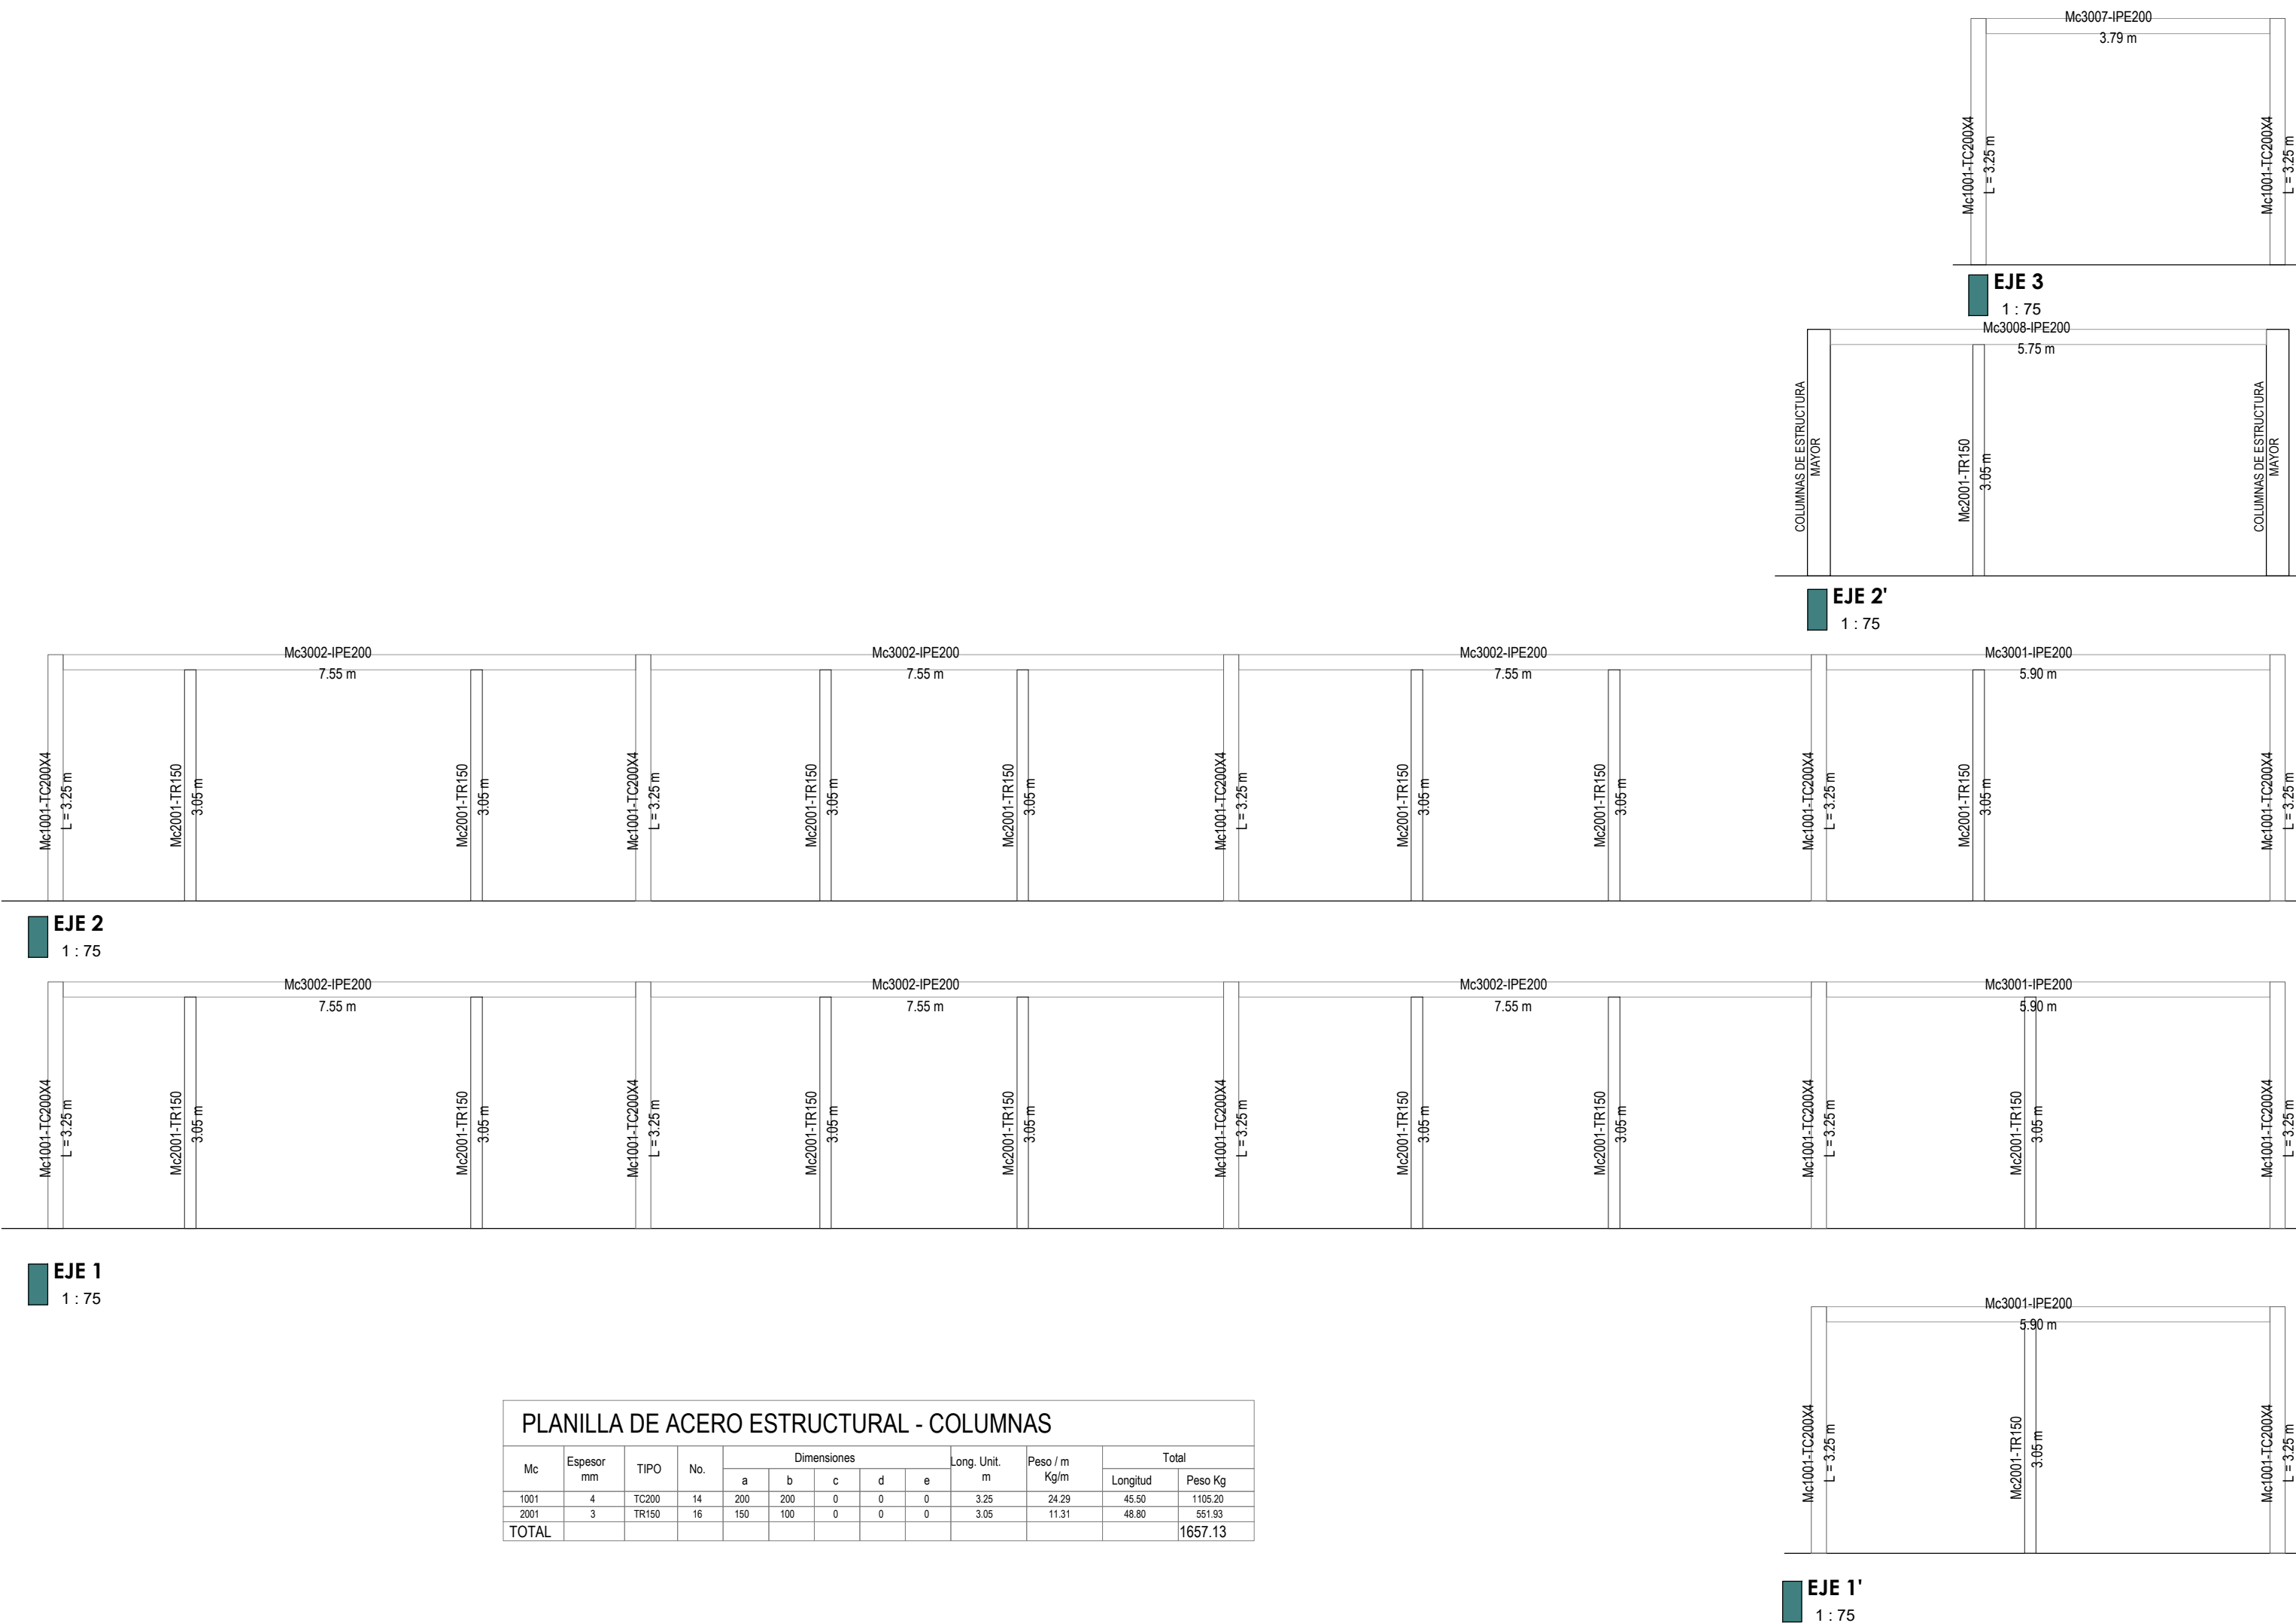

PLANILLA DE ACERO ESTRUCTURAL - COLUMNAS													
Mc	Espesor mm	TIPO	No.	Dimensiones					Long. Unit. m	Peso / m Kg/m	Total		
				a	b	c	d	e			Longitud	Peso Kg	
1001	4	TC200	14	200	200	0	0	0	3.25	24.29	45.50	1109.20	
2001	3	TR150	16	150	150	0	0	0	3.05	11.31	48.80	551.83	
TOTAL													1657.13

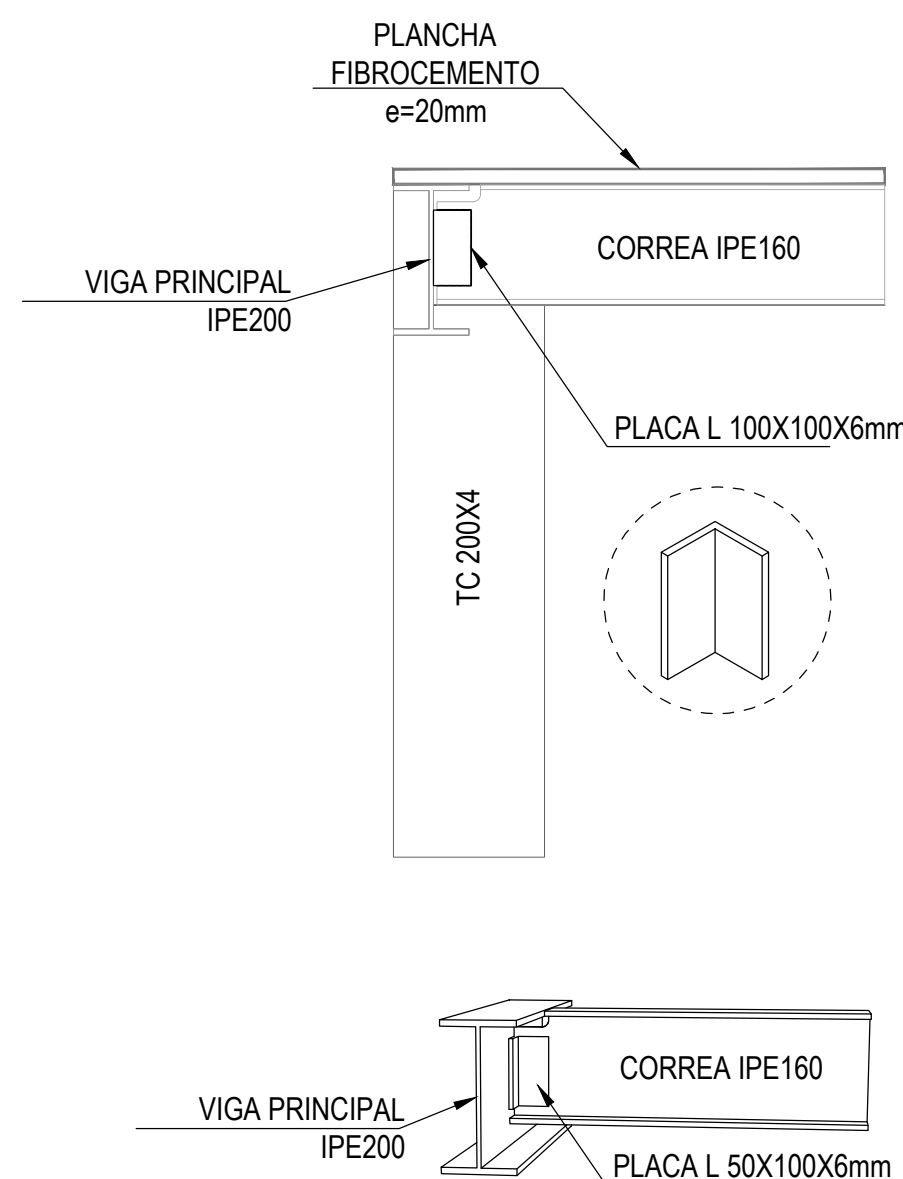

DETALLE CUBIERTA FIBROCEMENTO
1 : 10

